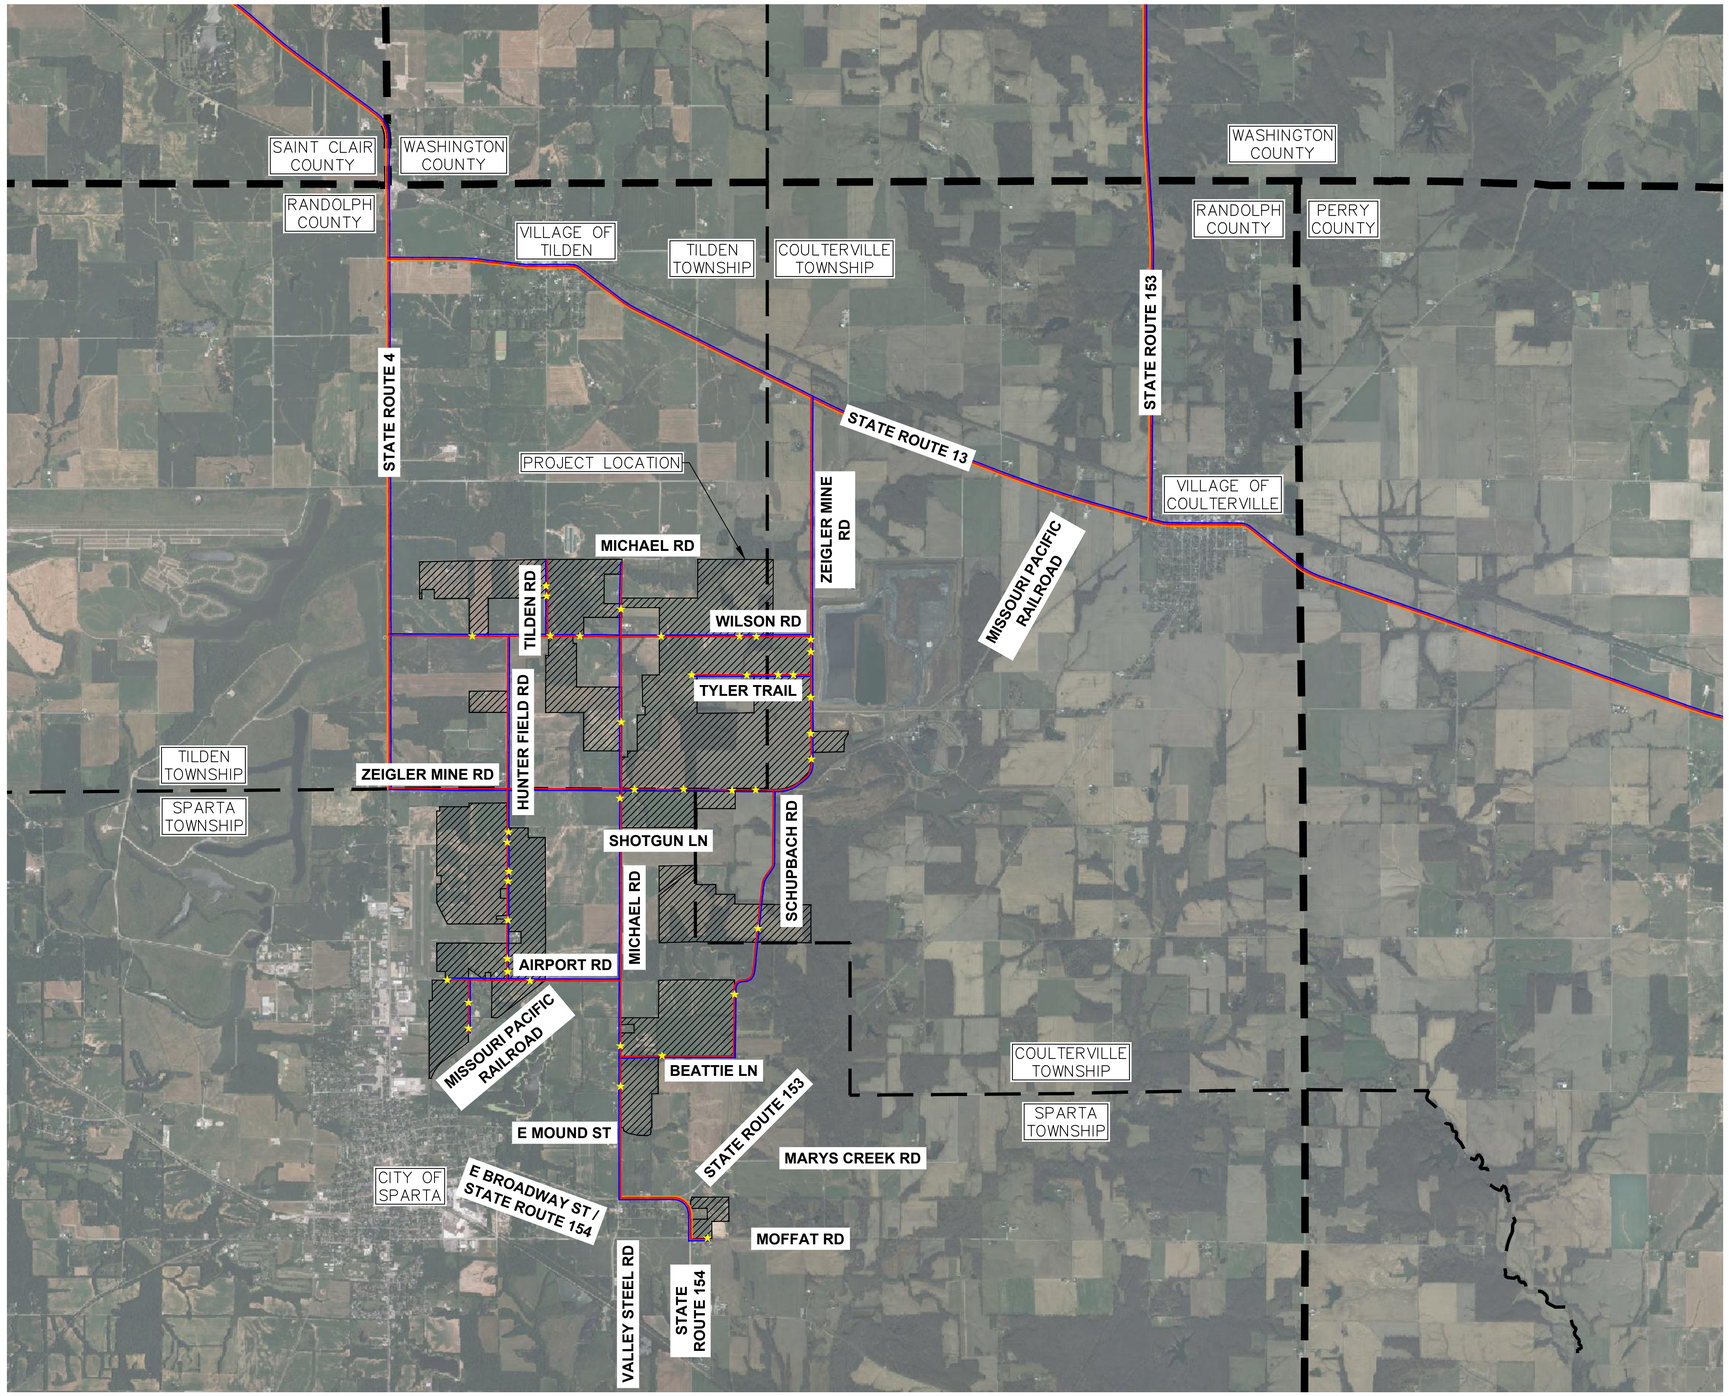

NORTH

GRAPHIC SCALE IN FEET
0 1250 2500 5000

LEGEND

- DTR STATE MANAGED TRUCK ROUTE CLASS II
- DELIVERY TRUCK ROUTE (WB-67 SEMI)
- PASSENGER VEHICLE ROUTE (CONSTRUCTION/MAINTENANCE)
- APPROXIMATE COUNTY BOUNDARY
- APPROXIMATE TOWNSHIP BOUNDARY
- PROJECT LOCATION
- PROPOSED SITE ACCESS

NOTES

1. PERMITS AND/OR ROAD USE AGREEMENTS SHALL BE COORDINATED WITH THE STATE, COUNTY, AND APPLICABLE TOWNSHIPS PRIOR TO PROJECT CONSTRUCTION. R3 GATEWAY LLC WILL ENSURE THAT ALL EXISTING ROADWAYS USED FOR PROJECT ACCESS ARE ADEQUATE FOR CONSTRUCTION ACTIVITY.
2. IDOT DESIGNATED TRUCK ROUTES SHOWN ON THIS PLAN ARE BASED ON IDOT STATE MANAGED DESIGNATED TRUCK ROUTE GIS ACCESSED ON 08/29/2025.

Call Before You Dig
JULIE
1-800-892-0123

No.	REVISIONS	DATE

RWE

Kimley»Horn

© 2025 KIMLEY-HORN AND ASSOCIATES, INC.
111 W JACKSON BLVD, SUITE 1320
CHICAGO, IL 60604 (312) 726-9445
WWW.KIMLEY-HORN.COM

PRELIMINARY NOT FOR CONSTRUCTION

KHA PROJECT 268005004
DATE 10/23/2025
SCALE AS SHOWN
DESIGNED BY JCC
DRAWN BY DJD
CHECKED BY TAM

DRAFT HAUL ROUTE

GATEWAY SOLAR

RANDOLPH COUNTY, ILLINOIS

SHEET NUMBER
EX-2